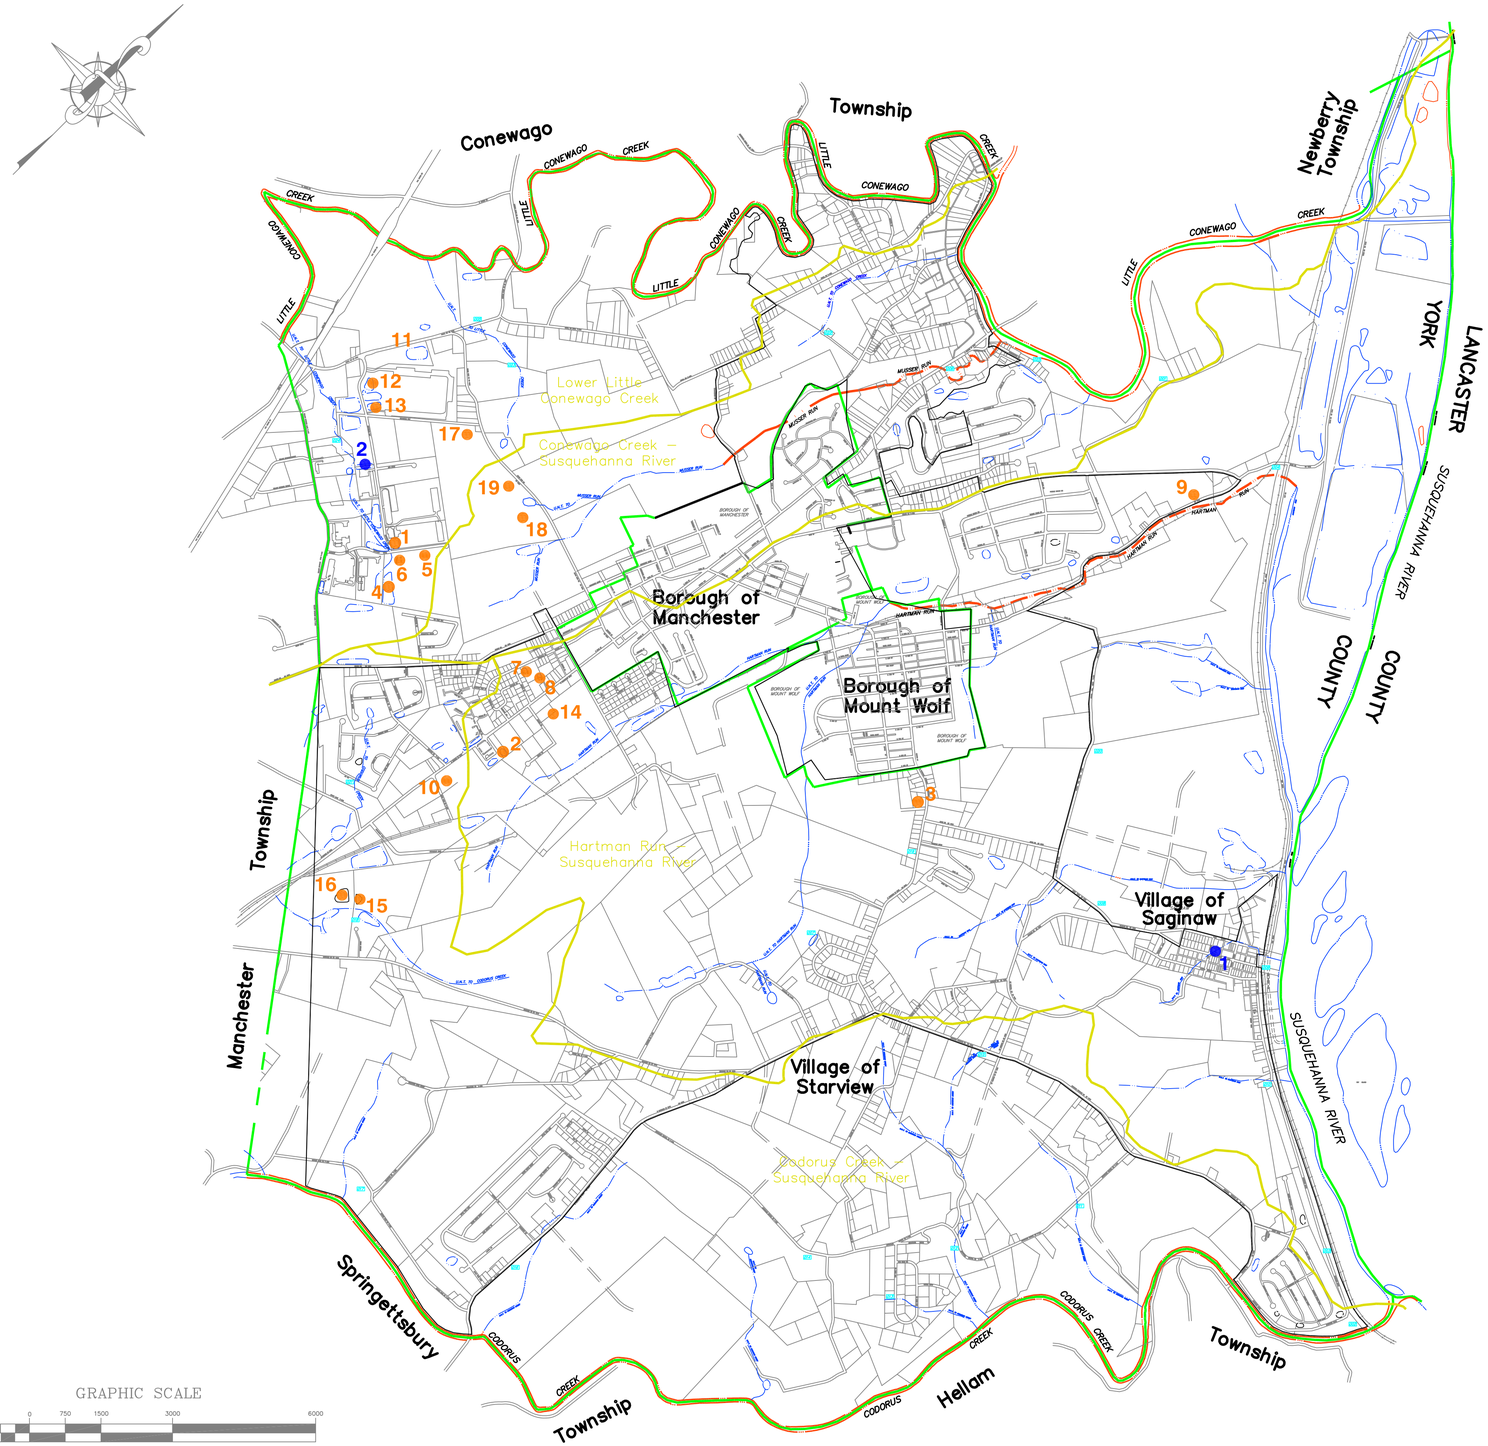

LEGEND

- SEDIMENT IMPARED STREAM
- URBANIZED AREA
- DRAINAGE AREA TO WATERSHEDS
- STREAM
- MUNICIPAL BOUNDARY
- OUTFALL
- 9 EXISTING PROJECT
- 3 PROPOSED PROJECT

GRAPHIC SCALE

1500 0 750 1500 3000 6000

(IN FEET)
1 inch = 1500 ft.

EXISTING PROJECTS	
NO.	DESCRIPTION
1.	STARBUCKS – INFILTRATION BED
2.	ADVANCE AUTO – INFILTRATION BED
3.	EAST MANCHESTER TOWNSHIP – INFILTRATION BED
4.	ORCHARD BUSINESS PARK LOT 1 – WET POND
5.	ORCHARD BUSINESS PARK LOT 1 – VEGETATED SWALE
6.	ORCHARD BUSINESS PARK LOT 1 – INFILTRATION BASIN
7.	WELLSPAN – INFILTRATION BED
8.	WELLSPAN – INFILTRATION BED (2)
9.	ROYAL MANCHESTER – INFILTRATION TRENCH
10.	CVS BIO–RETENTION
11.	ORCHARD BUSINESS PARK LOT 10/11 – DRY EXTENDED DETENTION
12.	ORCHARD BUSINESS PARK LOT 10/11 – DRY EXTENDED DETENTION (2)
13.	ORCHARD BUSINESS PARK LOT 10/11 – DRY EXTENDED DETENTION (3)
14.	QUIGLEY'S – DRY EXTENDED DETENTION BASIN
15.	75 STEAMBOAT 1 – DRY EXTENDED DETENTION BASIN
16.	75 STEAMBOAT 2 – DRY EXTENDED DETENTION BASIN
17.	TRADE CENTER 83 – BASIN 1 DRY EXTENDED DETENTION BASIN
18.	TRADE CENTER 83 – BASIN 2 DRY EXTENDED DETENTION BASIN
19.	TRADE CENTER 83 – BIO RETENTION 3 DRY EXTENDED DETENTION BASIN

PROPOSED PROJECTS	
NO.	DESCRIPTION
1.	HARTMAN RUN (SAGINAW) STREAM REHAB
2.	ORCHARD BUSINESS PARK LOT 9/9C BASIN RETROFIT
3.	NO TILL PROJECTS OVER THE TOWNSHIP AS NECESSARY

NO.	DATE	DESCRIPTION

CBPRP PROPOSED BMP & PROJECT LOCATION MAP

Gordon L. Brown & Associates, Inc.
Civil Engineers & Surveyors
2238 South Queen Street
York, Pa. 17402-4631
(717) 741-4621
GLB&A

EAST MANCHESTER TOWNSHIP

York County, Pennsylvania

DRAWN BY	M.E.W.
CHECKED BY	B.W.T.
SCALE	1"=1500'
DATE	07/27/17
DWG. NO.	L–3705
FILE NO.	37.17.14809
SHEET	3 OF 3